

GENERATOR SIDE

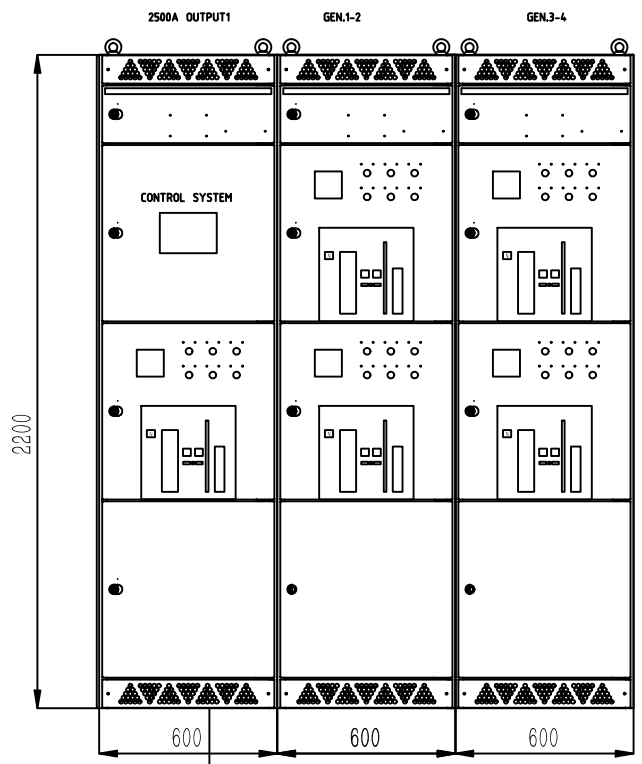


OUTPUT1

FUTURE

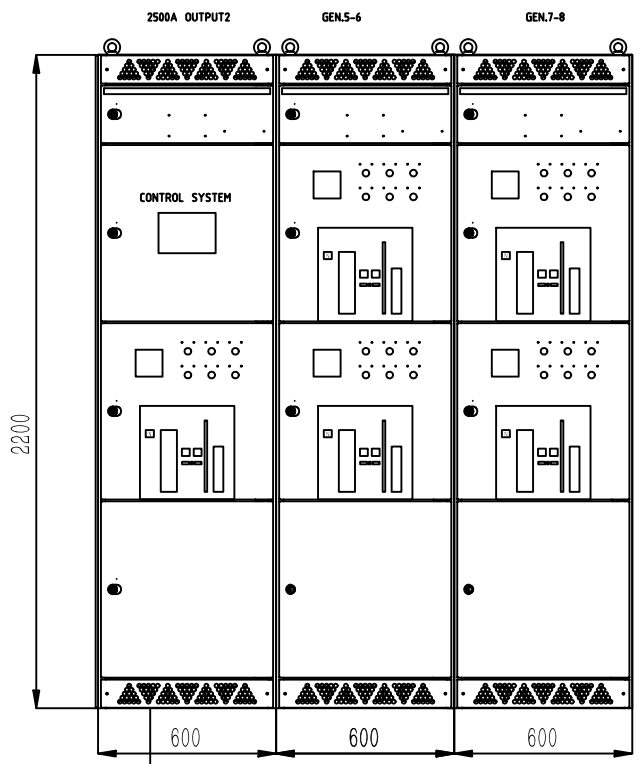


OUTPUT2

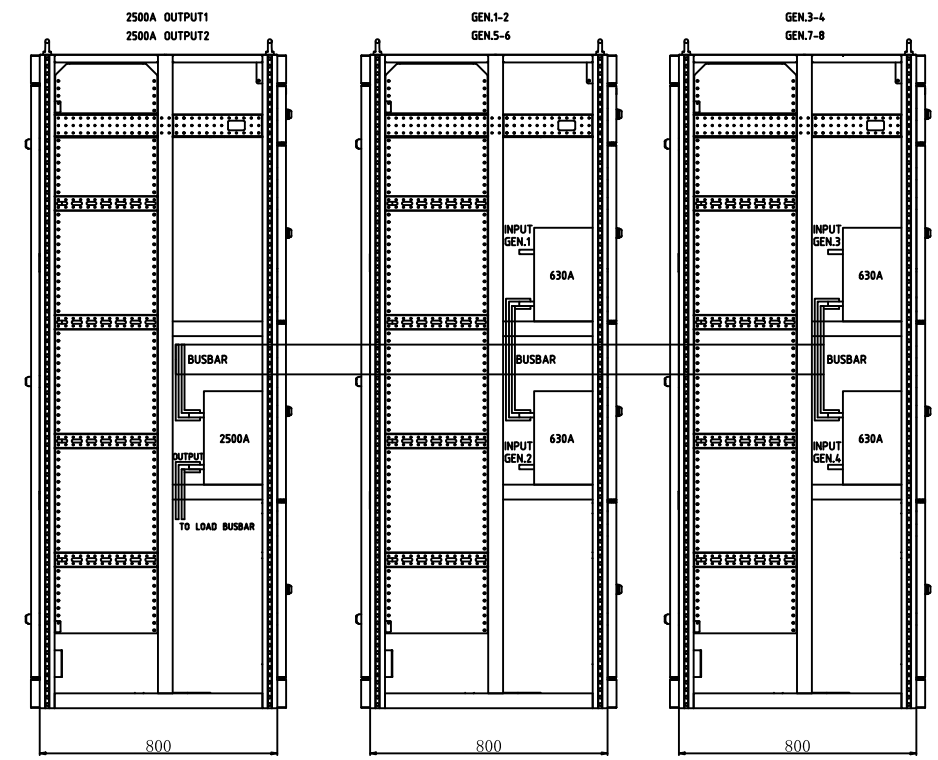

CABLE

CABLE

USER SIDE

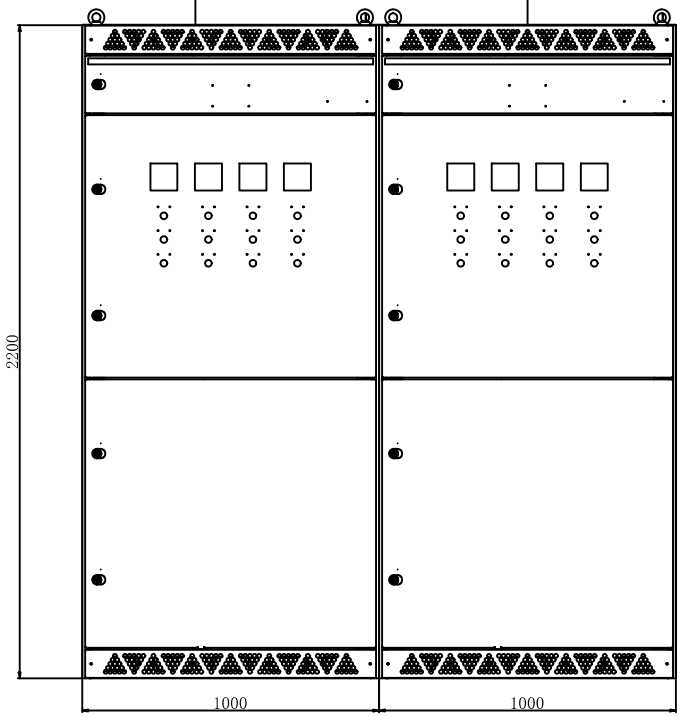

REV. NO.	DATE	DESIGN REVIEW	REVD P. MANAGER	APP'D P. DIR	AMMENDMENT

Client:

Consultant:

Contractor:

PROJECT: Gerator Power Supply

Nanjing AUBO Eletric Co.,LTD

Drawn by: Peter | Checked by: George | File Name:

Designed by: Van | Approved by: George | Date: 12,9, 2026

Drg. Title: Generator Cabinet Layout Drawing

Scale: NTS | Drg. No.: NO.6 | SHEET No. 1 | Revision: 1